Permit #F00162866
FilmL.A., Inc.
6255 W Sunset Blvd, 12th Floor
Hollywood, CA 90028
t: (213)977-8600 - f: (213)977-8601
www.filmla.com

Summary Information

Permit No: F00162866 **Type of Permit:** FILMING **Release Date:** 03/06/2020

Production Company	UNIVERSAL TELEVISION INC GOOD GIRLS
Insured Company Name	UNIVERSAL TELEVISION LLC
Contact Phone No. 1	818-684-1185
Contact Phone No. 2	818-733-4621
Fax	100 UNIVERSAL CITY PLAZA, BLDG 5225 2ND FLOOR
Address	WEST UNIVERSAL CITY, California 91608
Production Title	GOOD GIRLS EP# NO 313
Type of Production	TV Drama

Producer	Dylan Massin
Director	Jennifer Arnold
1st AD	Patrick Richmond
Production Manager	Dylan Massin
FilmL.A. Coordinator	Tara Kramer
Location Manager	Peter Martorano
Primary Phone	Mobile - 213-798-7779
Secondary Phone	Office - 818-733-0220
Location Assistant	James Parker / Brittany Klause
Primary Phone	Mobile - 310-844-5812
Secondary Phone	

Fees

Posting 600	$414.00
Posting 900	$414.00
Notification Charge	$519.00
FILMLA NON-REFUNDABLE FILM APPLICATION FEE	$699.00
LA CITY LANE AND STREET CLOSURE FEE	$312.00
LA COUNTY FIRE REVIEW	$282.00
LA COUNTY ROAD INSPECTION FEE	$740.00
LA COUNTY ROAD APPLICATION FEE	$168.00
LA CITY DOT SIGN REMOVALS AND ENGINEERS	$348.00
LA CITY FIRE DEPARTMENT SPOT CHECK SURCHARGE	$85.00
LAUSD STANDARD DEPOSIT	$1,000.00
LAUSD PARKING BASECAMP CATERING USE FEE	$2,000.00
LAUSD PARKING ELEMENTARY SCHOOL FULL DAY	$2,730.00
LA COUNTY ROAD ENCROACHMENT PERMIT PROCESSING FEE	$306.00

Total Permit Fee	$10,017.00
Number of Locations	3

NOT A PERMIT

FilmL.A., Inc.
6255 W Sunset Blvd, 12th Floor
Hollywood, CA 90028
t: (213)977-8600 - f: (213)977-8601
www.filmla.com

Summary Information — Location

Permit Number F00162866
Production Company UNIVERSAL TELEVISION INC GOOD ...
Insured Company UNIVERSAL TELEVISION LLC
Production Title GOOD GIRLS EP# NO 313

Location Manager Peter Martorano
Primary Phone Mobile - 213-798-7779
Secondary Phone Office - 818-733-0220

Location Address 620 Vallombrosa Dr, Unincorporated Los Angeles County, CA, 91107
Location Type Private Residence
Prep Dates 3/13/2020 - 3/13/2020 08:00 - 14:00 1 day
Film Dates 3/13/2020 - 3/14/2020 14:00 - 03:00 1 day
Strike Dates 3/14/2020 - 3/14/2020 09:00 - 22:00
Open or Closed to the Public Closed

Generic Conditions
THE CONSUMPTION OF ALCOHOLIC BEVERAGES AND THE USE OF DRUGS, INCLUDING MARIJUANA, ON LOCATION BY ANY CAST, CREW, OR INVITED GUESTS IS STRICTLY PROHIBITED.
Community Survey Obtained
Must contact local sheriff department ½ hour prior to any brandishing of weapons, gunfire, special effects, or aerial activity.
Must Maintain 5' Clearance on Sidewalks/Walkways
Must maintain local/emergency access
Must post "ROAD WORK AHEAD" signs, which must remain up until all activities on the roadway have been completed.
No cast or crew parking on area streets
No steps from trailers, trucks or motorhomes may be facing road
Number of uniformed officers listed on the permit is a minimum requirement. Permittee remains responsible for deploying a sufficient number of uniformed officers to provide traffic and crowd control to ensure the safety of the film crew and the public.
Traffic control must be done in accordance w/MUTCD
Traffic Officers Required
Uniformed officers shall have a copy of the film permit in their possession and are required to confirm that all traffic control signage devices are in place.

Please see attached documents Vallombrosa (closure) btwn Lotus & California AND California (NS curb+1) - Good Girls EP 313.pdf
Chapman_Woods_October_2018_AK.pdf

Equipment on Location

Type	Quantity
5 or 10 ton trucks	5
5 Ton Truck	4
Cast/Crew vehicles	85
Catering Truck	1
Condors	1
Cranes	1
Cube Trucks	2
Fire Extinguisher (2A10BC Minimum Rating)	4
Generator	2
Honey Wagons	1
Motor Homes	5
Picture vehicles	6
Portable restrooms	2

Personnel on Location

Type	Quantity
Cast	5
Crew	85
Extras	10
LA County FSA assigned	1
Sheriff/CHP	2

NOT A PERMIT

FilmL.A., Inc.
6255 W Sunset Blvd, 12th Floor
Hollywood, CA 90028
t: (213)977-8600 - f: (213)977-8601
www.filmla.com

Summary Information — Location

Permit Number F00162866
Production Company UNIVERSAL TELEVISION INC GOOD ...
Insured Company UNIVERSAL TELEVISION LLC
Production Title GOOD GIRLS EP# NO 313

Location Manager Peter Martorano
Primary Phone Mobile - 213-798-7779
Secondary Phone Office - 818-733-0220

Scissor Lifts	1
Semi Trucks	4
Stakebed Trucks	4
Trailers	4
Vans	4

Filming Activities Brandishing weapons; Camera in car; Camera on sticks; Drive by; Drive ups & away; Equipment on property; Equipment on sidewalk & street; Equipment on sidewalk, in curb lane & across street; Interior and exterior dialogue; Intermittent pedestrian control; Intermittent traffic control - 2 minutes standard; Wetdown; Actors in PD uniforms ;

Jurisdiction **Political:** Los Angeles County - Supervisor District 5 **Police:** Los Angeles County Sheriff **Fire:** Los Angeles County Fire Department

Thomas Guide **Page:** 566 **Grid:** H6

Location Notes PRODUCTION COMPANIES ARE NOT ALLOWED TO POST/PARK IN FRONT OF 543 VALLOMBROSA. (PLEASE SEE COORDINATOR NOTES ON PERMIT. STIPULATION MAYBE WAIVED WITH PROPERTY OWNER AGREEMENT)

Approvals
LOS ANGELES COUNTY PUBLIC WORKS - FINAL APPROVERS — Ivan Samarzich
LOS ANGELES COUNTY ROAD DEPARTMENT - BALDWIN PARK (PO1) — Anthony Moran

Coordinator Note COUNTY FIRE #0682 5.
FSA AND (4)2A10BC FIRE EXTINGUISHERS REQUIRED PER COUNTY FIRE.

Parking
Base Camp 285 W Huntington Dr, Arcadia, CA, 91007
Location Type : Other Location
Crew Parking 285 W Huntington Dr, Arcadia, CA, 91007
Location Type : Other Location
Parking Notes
Base Camp & Crew Parking @ Santa Anita Race Track

Posting "No Parking" signs B/S VALLOMBROSA DR., CALIFORNIA BLVD. - LOTUS AVE.
E/S S LOTUS AVE., SAN PASQUAL ST. - CALIFORNIA BLVD.
S/S IVYDALE CT., VALLOMBROSA TO THE END OF THE CUL DE SAC
N/S E. CALIFORNIA BLVD., LOTUS AVE - S. ROSEMEAD BLVD.
(8AM ON 12/13/20 THRU 3AM ON 12/14/20)

Approximate Footage County Parking **Log Number** PO1
Date(s) 3/13/2020 to 3/13/2020 **Time(s)** 08:00 to 03:00

Posting "No Parking" signs E/S VALLOMBROSA DR., CALIFORNIA BLVD. - LOTUS AVE.

Approximate Footage County Parking **Log Number** PO1
Date(s) 3/14/2020 to 3/14/2020 **Time(s)** 09:00 to 22:00

Lane / Full Closure FULL STREET CLOSURE: VALLOMBROSA DR., CALIFORNIA BLVD - LOTUS AVE (LOCAL ACCESS ONLY)
CURB LANE PLUS ADJACENT LANE CLOSURE: N/S CALIFORNIA BLVD., S. LOTUS AVE - S ROSEMEAD BLVD.

Approximate Footage 0 - 300

Date(s) 3/13/2020 to 3/14/2020 **Time(s)** 08:00 to 03:00

NOT A PERMIT

Permit #F00162866
FilmL.A., Inc.
6255 W Sunset Blvd, 12th Floor
Hollywood, CA 90028
t: (213)977-8600 - f: (213)977-8601
www.filmla.com

Summary Information — Location

Permit Number F00162866
Production Company UNIVERSAL TELEVISION INC GOOD ...
Insured Company UNIVERSAL TELEVISION LLC
Production Title GOOD GIRLS EP# NO 313

Location Manager Peter Martorano
Primary Phone Mobile - 213-798-7779
Secondary Phone Office - 818-733-0220

Location Address 5303 Lankershim Blvd, Los Angeles, CA 91601
Location Name THE FEDERAL BAR
Location Type Bar
Prep Dates 3/6/2020 - 3/8/2020 07:00 - 22:00 3 days
Film Dates 3/9/2020 - 3/10/2020 05:00 - 23:59 2 days
Strike Dates 3/11/2020 - 3/11/2020 07:00 - 22:00
Open or Closed to the Public Closed

Generic Conditions
THE CONSUMPTION OF ALCOHOLIC BEVERAGES AND THE USE OF DRUGS, INCLUDING MARIJUANA, ON LOCATION BY ANY CAST, CREW, OR INVITED GUESTS IS STRICTLY PROHIBITED.
*LA CITY AND/OR LA COUNTY FIRE CHECKLIST ATTACHED TO FINAL PERMIT. THE PERMITTEE IS RESPONSIBLE FOR COMPLETING CHECKLIST PRIOR TO FILMING ACTIVITY AT THIS LOCATION. NON COMPLIANCE MAY RESULT IN ASSIGNMENT OF A FIRE OFFICER.
Community Survey Obtained
CROSSOVERS/CABLING ACROSS STREET I: Not allowed on street without prior approval.
Equipment staging and vehicles may park on one side of the street only.
Must Maintain 5' Clearance on Sidewalks/Walkways
Must maintain local/emergency access
No cast or crew parking on area streets
No interference with merchant activity.
Number of uniformed officers listed on the permit is a minimum requirement. Permittee remains responsible for deploying a sufficient number of uniformed officers to provide traffic and crowd control to ensure the safety of the film crew and the public.
Traffic control must be done in accordance w/MUTCD
Traffic Officers Required
Uniformed officers shall have a copy of the film permit in their possession and are required to confirm that all traffic control signage devices are in place.

Please see attached documents
Weddington St (closure) Bakman Ave & Lankershim - Good Girls (Rev 1).pdf
03.09.20 SANCHEZ U 30010.pdf

Equipment on Location

Type	Quantity
5 or 10 ton trucks	5
5 Ton Truck	4
Cast/Crew vehicles	85
Catering Truck	1
Condors	1
Cranes	1
Cube Trucks	2
Generator	2
Honey Wagons	1
Motor Homes	5

Personnel on Location

Type	Quantity
Cast	5
Crew	85
Extras	10
Off-Duty/Retired LAPD Officer(s)	2
Spot Check	1

NOT A PERMIT

FilmL.A., Inc.
6255 W Sunset Blvd, 12th Floor
Hollywood, CA 90028
t: (213)977-8600 - f: (213)977-8601
www.filmla.com

Summary Information — Location

Permit Number F00162866
Production Company UNIVERSAL TELEVISION INC GOOD ...
Insured Company UNIVERSAL TELEVISION LLC
Production Title GOOD GIRLS EP# NO 313

Location Manager Peter Martorano
Primary Phone Mobile - 213-798-7779
Secondary Phone Office - 818-733-0220

Picture vehicles	6
Portable restrooms	2
Scissor Lifts	1
Semi Trucks	4
Stakebed Trucks	4
Trailers	4
Vans	4

Filming Activities Atmospheric smoke effects (water based); Drive by; Drive ups & away; Equipment on property; Equipment on sidewalk & street; Equipment on sidewalk, in curb lane & across street; Interior Dialogue; Intermittent pedestrian control; Intermittent traffic control - 2 minutes standard; Wetdown; deactivate two (2) lights on the Southeast corner of Weddington Street and Bakman Ave for Monday, March 9th. ; Black out Tent in front of location on Lankershim Blvd. & Weddington St. to cover Windows;

Special Effects:

Type	No. Times Per Day	No. Takes Per Take
Fire Effects	6 - 10	6 - 10
Smoke effects	6 - 10	6 - 10

Description of F/X Scene: Atmospheric Smoke inside location, Working Stove, candles on Bar tables

Jurisdiction **Political:** Los Angeles City - Council District 02 **Police:** Los Angeles Police **Fire:** Los Angeles City Department

Thomas Guide **Page:** 562 **Grid:** J2

Approvals

LOS ANGELES CITY POLICE DEPARTMENT	Melissa Hernandez
FILML.A. CLOSURES	Michael Gonzalez
LOS ANGELES CITY DEPARTMENT OF PUBLIC WORKS	LaMeisha Candler
LOS ANGELES CITY DEPARTMENT OF TRANSPORTATION - SIGN & METER REMOVAL	Karina Chaki

Coordinator Note FILM SHOOT DATE:MONDAY 3/9 (9AM - 10PM) LOCATION: SOUTH-EAST OF WEDDINGTON ST/BAKMAN AVE INTERSECTION - REMOVE 1 NO PARKING/ AND 1 POST PER PICTURE BY 7AM ON MONDAY 3/9 - REINSTALL ON TUESDAY 3/10 CONTACT: GABRIEL YNDA 818-535-9183 F00162866

Parking

Base Camp
Location Type : Filming Location

Crew Parking
Location Type : Filming Location

Posting "No Parking" signs N/S WEDDINGTON ST., BAKMAN AVE - LANKERSHIM BLVD

Approximate Footage 301 - 600 **Log Number** 273980

Date(s) 3/8/2020 to 3/8/2020 **Time(s)** 07:00 to 22:00

Posting "No Parking" signs B/S WEDDINGTON ST., BAKMAN AVE- LANKERSHIM BLVD

Approximate Footage 601 - 900 **Log Number** 273982

NOT A PERMIT

FilmL.A., Inc.
6255 W Sunset Blvd, 12th Floor
Hollywood, CA 90028
t: (213)977-8600 - f: (213)977-8601
www.filmla.com

Summary Information — Location

Permit Number F00162866
Production Company UNIVERSAL TELEVISION INC GOOD ...
Insured Company UNIVERSAL TELEVISION LLC
Production Title GOOD GIRLS EP# NO 313

Location Manager Peter Martorano
Primary Phone Mobile - 213-798-7779
Secondary Phone Office - 818-733-0220

Date(s)	3/9/2020 to 3/9/2020	**Time(s)**	00:00 to 00:00
Posting "No Parking" signs	E/S BAKMAN AVE., WEDDINGTON STREET 100 FEET SOUTH E/S BAKMAN AVE., WEDDINGTON STREET 100 FEET NORTH N/S WEDDINGTON ST., BAKMAN AVE. 300 FEET WEST		
Approximate Footage	301 - 600	**Log Number**	273983
Date(s)	3/9/2020 to 3/9/2020	**Time(s)**	07:00 to 22:00
Posting "No Parking" signs	B/S WEDDINGTON ST., BAKMAN AVE - LANKERSHIM BLVD		
Approximate Footage	601 - 900	**Log Number**	273984
Date(s)	3/10/2020 to 3/10/2020	**Time(s)**	00:00 to 00:00
Posting "No Parking" signs	W/S LANKERSHIM BLVD., WEDDINGTON ST. - CHANDLER BLVD.		
Approximate Footage	301 - 600	**Log Number**	274149
Date(s)	3/9/2020 to 3/10/2020	**Time(s)**	00:00 to 00:00
Lane / Full Closure	FULL STREET CLOSURE: WEDDINGTON ST., BAKMAN AVE - LANKERSHIM BLVD		
Approximate Footage	0 - 300		
Date(s)	3/9/2020 to 3/9/2020	**Time(s)**	15:00 to 23:00

NOT A PERMIT

FilmL.A., Inc.
6255 W Sunset Blvd, 12th Floor
Hollywood, CA 90028
t: (213)977-8600 - f: (213)977-8601
www.filmla.com

Summary Information

Location

Permit Number F00162866
Production Company UNIVERSAL TELEVISION INC GOOD ...
Insured Company UNIVERSAL TELEVISION LLC
Production Title GOOD GIRLS EP# NO 313

Location Manager Peter Martorano
Primary Phone Mobile - 213-798-7779
Secondary Phone Office - 818-733-0220

Location Address Weddington St. & Bakman Ave., Los Angeles , CA, 91601

Location Type Street

Film Dates 3/9/2020 - 3/10/2020 05:00 - 23:59 2 days

Open or Closed to the Public Open

Generic Conditions **THE CONSUMPTION OF ALCOHOLIC BEVERAGES AND THE USE OF DRUGS, INCLUDING MARIJUANA, ON LOCATION BY ANY CAST, CREW, OR INVITED GUESTS IS STRICTLY PROHIBITED.**
*Certain service and personnel fees required by jurisdictional agencies are not collected by FilmL.A. Any such fees must be paid directly to the appropriate agency, and a separate invoice will be provided to the permittee.
*LA CITY AND/OR LA COUNTY FIRE CHECKLIST ATTACHED TO FINAL PERMIT. THE PERMITTEE IS RESPONSIBLE FOR COMPLETING CHECKLIST PRIOR TO FILMING ACTIVITY AT THIS LOCATION. NON COMPLIANCE MAY RESULT IN ASSIGNMENT OF A FIRE OFFICER.
Community Survey Obtained
Must Maintain 5' Clearance on Sidewalks/Walkways
Must maintain local/emergency access
No cast or crew parking on area streets
No interference with merchant activity.
Number of uniformed officers listed on the permit is a minimum requirement. Permittee remains responsible for deploying a sufficient number of uniformed officers to provide traffic and crowd control to ensure the safety of the film crew and the public.
Traffic control must be done in accordance w/MUTCD
Traffic Officers Required
Uniformed officers shall have a copy of the film permit in their possession and are required to confirm that all traffic control signage devices are in place.

Equipment on Location

Type	Quantity
5 or 10 ton trucks	5
5 Ton Truck	4
Cast/Crew vehicles	85
Catering Truck	1
Condors	1
Cranes	1
Cube Trucks	2
Generator	2
Honey Wagons	1
Motor Homes	5
Picture vehicles	6
Portable restrooms	2
Scissor Lifts	1

Personnel on Location

Type	Quantity
Cast	5
Crew	85
Extras	10
Off-Duty/Retired LAPD Officer(s)	2
Spot Check	1

NOT A PERMIT

FilmL.A., Inc.
6255 W Sunset Blvd, 12th Floor
Hollywood, CA 90028
t: (213)977-8600 - f: (213)977-8601
www.filmla.com

Summary Information — Location

Permit Number F00162866
Production Company UNIVERSAL TELEVISION INC GOOD ...
Insured Company UNIVERSAL TELEVISION LLC
Production Title GOOD GIRLS EP# NO 313

Location Manager Peter Martorano
Primary Phone Mobile - 213-798-7779
Secondary Phone Office - 818-733-0220

Semi Trucks	4
Stakebed Trucks	4
Trailers	4
Vans	4

Filming Activities Camera in car; Camera on sticks; Drive by; Drive ups & away; Equipment on sidewalk & street; Equipment on sidewalk, in curb lane & across street; Interior and exterior dialogue; Intermittent pedestrian control; Intermittent traffic control - 2 minutes standard; Wetdown; Picture car in curb lane on south side of Weddington Street And 50 Feet East of Bakman Ave.; Interior and exterior dialogue with picture vehicle in curb lane. ; Wet down at intersection of Weddington Street and Bakman Ave.;

Jurisdiction **Political:** Los Angeles City - Council District 02 **Police:** Los Angeles Police **Fire:** Los Angeles City Department

Approvals

LOS ANGELES CITY POLICE DEPARTMENT	Gabriel Aleman
FILML.A. SCHOOLS	Janae Peaters

Parking

Base Camp
Location Type : Filming Location

Crew Parking
Location Type : Other Location
LANKERSHIM ELEMENTARY
5250 Bakman Ave, North Hollywood, CA, 91601

Parking Notes
Base Camp /Working Trucks @ The Federal Bar Location
Catering @ Lot in SE Corner of Backman & Weddington

Crew Parking: LAFD SPOT CHECK GRANTED FOR PARKING PER INSPECTOR OWENS.

NOT A PERMIT

Permit #F901628660

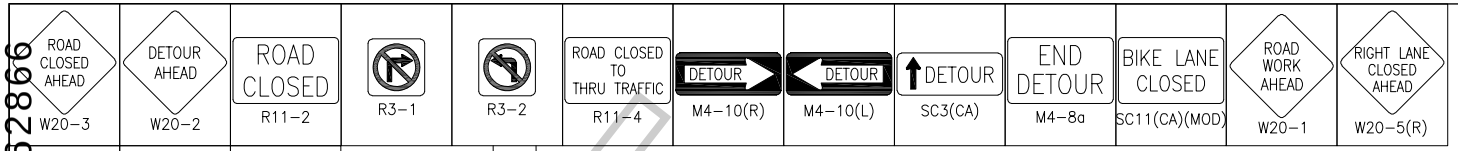

SYMBOL LEGEND

●	= 28" TRAFFIC CONE / 36" DELINEATOR
▬	= TYPE I BARRICADE W/ SIGN
	= FLASHING ARROW BOARD
	= HIGH LEVEL WARNING DEVICE
Ⓢ	= SIGNALIZED INTERSECTION
	= EXISTING DRIVEWAY
	= DIRECTION OF TRAFFIC

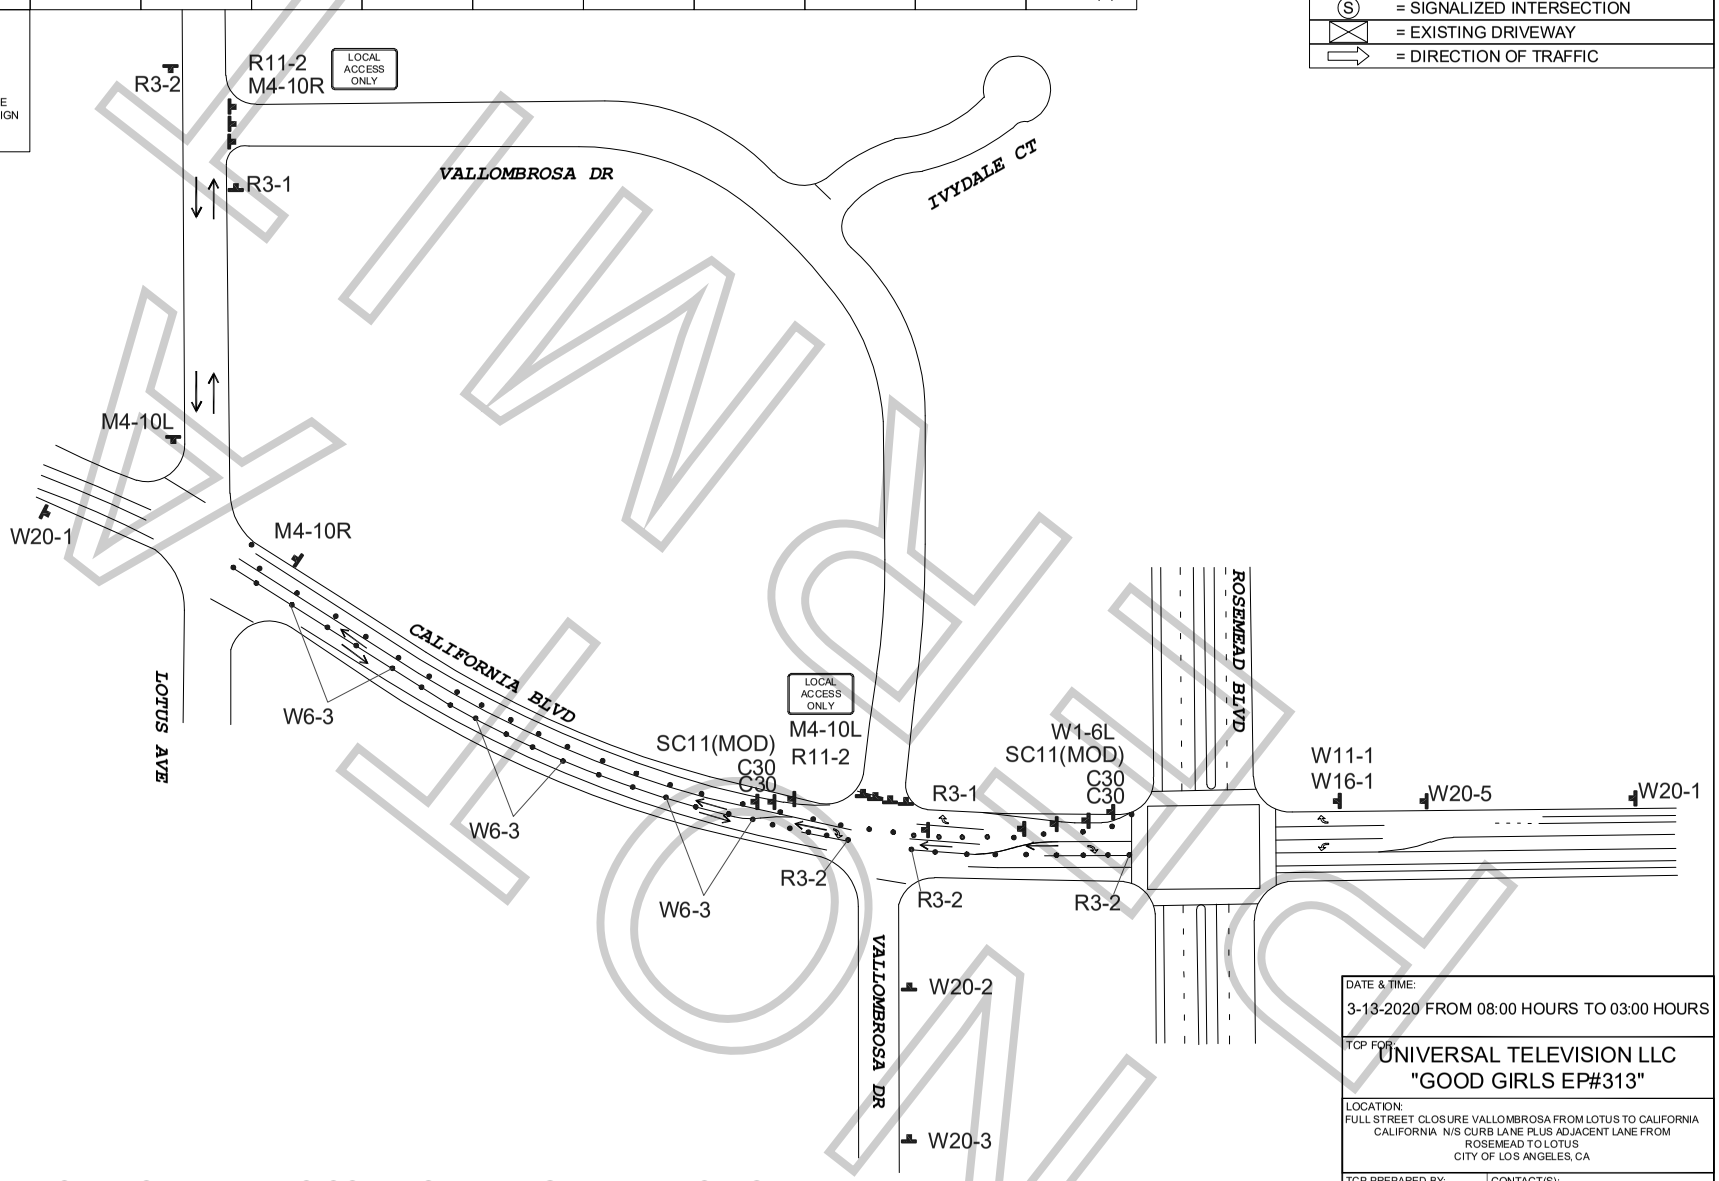

WORK ZONE TRAFFIC CONTROL PLAN GENERAL NOTES

1. ALL SIGNING, STRIPING, AND TRAFFIC CONTROL DEVICES SHALL SHALL BE IN ACCORDANCE WITH THE LASTEST EDITIONS OF THE CALIFORNIA MANUAL ON UNIFORM TRAFFIC CONTROL DEVICES (CAMUTCD), W.A.T.C.H. MANUAL, CALTRANS STANDARDS PLANS, CALTRANS STANDARD SPECIFICATIONS, AND/OR AS DIRECTED BY THE PERMIT ENGINEER.
2. THERE WILL BE NO INTERFERENCE WITH TRAFFIC SIGNALS OR CROSSWALKS.
3. CONES WILL BE 28" MINIMUM HEIGHT AND HAVE REFLECTORIZED SLEEVES FOR NIGHT WORK.
4. POLICE WILL DIRECT TRAFFIC IF NECESSARY.

ALL TRAFFIC CONTROL WILL BE INSTALLED TO MEET OR EXCEED THE MOST CURRENT CAMUTCD AND WATCH MINIMUM REQUIREMENTS

DATE & TIME:
3-13-2020 FROM 08:00 HOURS TO 03:00 HOURS

TCP FOR:
UNIVERSAL TELEVISION LLC
"GOOD GIRLS EP#313"

LOCATION:
FULL STREET CLOSURE VALLOMBROSA FROM LOTUS TO CALIFORNIA
CALIFORNIA N/S CURB LANE PLUS ADJACENT LANE FROM ROSEMEAD TO LOTUS
CITY OF LOS ANGELES, CA

TCP PREPARED BY:
JCL TRAFFIC SERVICES
500 S. GREENWOOD AVE
MONTEBELLO, CA 90640
Ph: (213) 622-9775
C31-CA Lic # 805357

CONTACT(S):
JAMES PARKER
PH #(310) 844-5812

DATE	REVSIONS

DRAFTER: EDGAR J SOTO
SCALE: N.T.S.
FILM LA: TARA KRAMER
SHEET: 1 OF 1

SPECIAL FILMING CONDITIONS
CHAPMAN WOODS AREA

The Special Filming Conditions described below will be included in the terms and conditions of permits issued for filming in this area and are in addition to the standard terms and conditions applicable to filming permits generally. While these Special Filming Conditions will be included as terms if a permit for filming in this area is issued, they are not intended to, and do not, establish the criteria or standards for determining whether or not a particular permit (or permits) will be issued for this area. The decision whether or not a particular permit (or permits) will be issued is vested in the discretion of the appropriate City or County department or their designees (including FilmL.A., Inc.), to be exercised consistent with public health, safety and general welfare, and applicable land-use ordinances.

These conditions are applicable to all film permit requests for the area indicated on the attached map but generally bounded by Del Mar Boulevard, Rosemead Boulevard, Huntington Drive and the Pasadena City limit:

- **FilmL.A. will evaluate all requests for permits in this area using the following criteria:** Frequency of filming per block near the requested location and parking areas – Duration and frequency of recent filming – Proximity of concurrent filming activities – Historical use – Recent problems or complaints – Number of filming days requested – Company size – Proposed activities (effects, excessive noise, cranes, etc.) – any other criteria that may be relevant to the specific situation. ***NO PERMITS FOR THIS AREA SHOULD BE ASSUMED TO BE AVAILABLE WITHOUT THE ABOVE REVIEW.***

- **Affected residents must be notified at least two (2) days in advance of the first day of filming or the first day of any substantial set preparation.** *Permit requests must be submitted to FilmL.A. at least three (3) days in advance.*

- **Production companies are also required to contact the Chapman Woods Homeowner's Association representative, Manny Pavon (626) 524-2957, Pavcoinc@sbcglobal.net, at least two working days in advance** of the first day of filming or the first day of any substantial set preparation. *The Chapman Woods Homeowner's Association is an advisory body representing the concerns of Chapman Woods residents and has no authority to approve filming activities or impose filming guidelines.*

- **Weekend and holiday filming is generally prohibited, unless approved by the Permit Authority.**

- **Personal vehicles of cast/crew are not permitted to park on area streets.** Off-site parking must be arranged by the production company and cast/crew must be shuttled to and from the location.

- Parking behind the churches located at 700 and 778 S. Rosemead Boulevard. Parking in these lots is limited to 7:00 AM to 10:00 PM only without surveys.

- **Parking of production equipment is limited to one side of the street.** Film company vehicles shall not interfere with gardeners' activities, trash pick up, safe use of the streets or access to resident driveways, unless approved by the affected residents.

- **The standard residential requirement prohibiting arrival before 7:00 a.m. and departure after 10:00 p.m., Monday through Friday, must be strictly adhered to.** An extension of the standard filming hours may require that affected residents be surveyed to identify neighborhood concerns and the approved date, hours and activities must be specifically indicated on the permit. **Additional consideration is given to residents in close proximity to the filming activities and their concerns will be given priority.**

- **Craft services, catering trucks, food preparation tables and dining tables are prohibited on sidewalks or parkways and must be out of public view.**

- **Generator(s) with the proper noise shield shall only be parked in front of the location house, or in front of houses that have approved this activity**.

- Cast and crew shall be informed of the provisions of the **Filmmaker's Code of Professional Responsibility.**

FILMLA INC

Permit #F001628662

ROAD CLOSED AHEAD W20-3	DETOUR AHEAD W20-2	ROAD CLOSED R11-2	R3-1	R3-2	ROAD CLOSED TO THRU TRAFFIC R11-4	DETOUR M4-10(R)	DETOUR M4-10(L)	DETOUR SC3(CA)	END DETOUR M4-8a

SYMBOL LEGEND
= 28" TRAFFIC CONE / 36" DELINEATOR
= TYPE I BARRICADE W/ SIGN
= FLASHING ARROW BOARD
= HIGH LEVEL WARNING DEVICE
= SIGNALIZED INTERSECTION
= EXISTING DRIVEWAY
= DIRECTION OF TRAFFIC
TYPE III BARRICADE WITH SIGN
TYPE III BARRICADE

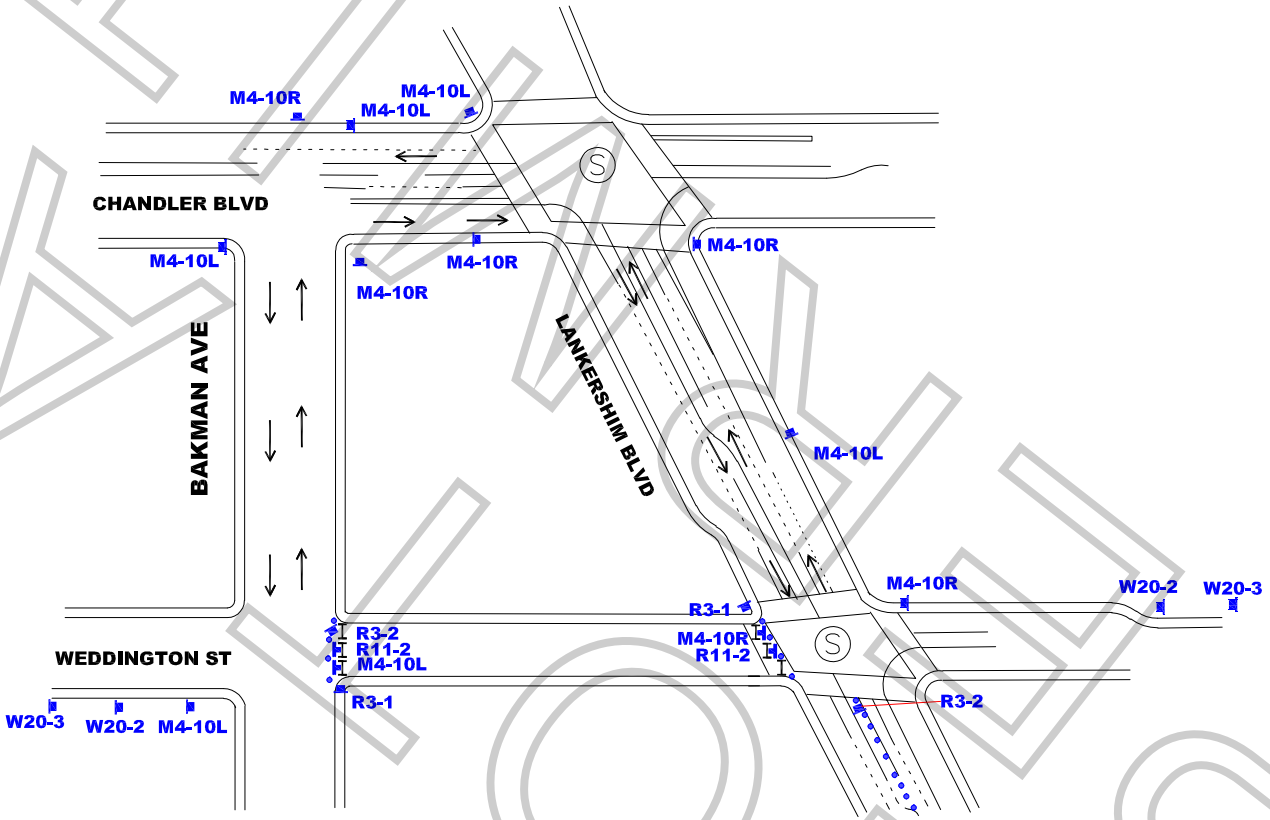

WORK ZONE TRAFFIC CONTROL PLAN GENERAL NOTES

1. ALL SIGNING, STRIPING, AND TRAFFIC CONTROL DEVICES SHALL SHALL BE IN ACCORDANCE WITH THE LASTEST EDITIONS OF THE CALIFORNIA MANUAL ON UNIFORM TRAFFIC CONTROL DEVICES (CAMUTCD), W.A.T.C.H. MANUAL, CALTRANS STANDARDS PLANS, CALTRANS STANDARD SPECIFICATIONS, AND/OR AS DIRECTED BY THE PERMIT ENGINEER.
2. THERE WILL BE NO INTERFERENCE WITH TRAFFIC SIGNALS OR CROSSWALKS.
3. CONES WILL BE 28" MINIMUM HEIGHT AND HAVE REFLECTORIZED SLEEVES FOR NIGHT WORK.
4. POLICE WILL DIRECT TRAFFIC IF NECESSARY.

ALL TRAFFIC CONTROL WILL BE INSTALLED TO MEET OR EXCEED THE MOST CURRENT CAMUTCD AND WATCH MINIMUM REQUIREMENTS

DATE & TIME:
3-9-2020
FROM 15:00 HOURS TO 23:00 HOURS.

TCP FOR:
UNIVERSAL TELEVISION LLC:
"GOOD GIRLS"

LOCATION:
FULL STREET CLOSURE - WEDDINGTON ST
FROM BAKMAN AVE TO LANKERSHIM
NORTH HOLLYWOOD, CALIFORNIA

TCP PREPARED BY:
JCL TRAFFIC SERVICES
500 S. GREENWOOD AVE
MONTEBELLO, CA 90640
Ph: (213) 622-9775
C31-CA Lic # 805357

CONTACT(S):
GABRIEL YNDA
PH# 818-535-9183
MIKE TARIS
OFFICE# 818-706-8022

DATE	REVSIONS
3/3/20	TIME CHANGE

DRAFTER: M. MENJIVAR
SCALE: N.T.S.
FILM LA: TARA KRAMER
SHEET: 1 OF 1

F-315-U

LOS ANGELES FIRE DEPARTMENT

Permit #F00162866

Permit No: 30010

Date Issue 3/3/2020

SPECIAL PERMIT TO USE SPECIAL EFFECTS

State Lic No 1710.08

Name:	SANCHEZ, VIRGIL	Address:	10408 MOORPARK ST	Phone:	(818) 416-8745
Company:		City:	TOLUCA LAKE	Mobile:	(818) 416-8745
Email:	onthvrg@gmail.com	State:	CA Zip: 91602	Fax:	

2nd Operator: 2455.08 ROBERT NARY

Production Title: GOOD GIRLS Production Company: UNIVERSAL TELEVISION LLC

Location: 5303 LANKERSHIM BLVD.

PERMISSION IS HEREBY GRANTED TO SIMULATE:

STERNO CANS (TO HEAT FOOD). 25 VOTIVE CANDLES ON TABLE TO SIMULATE ROMANTIC RESTAURANT; PRACTICAL OVEN

USING THE FOLLOWING SPECIAL EFFECTS MATERIAL:

(10) STERNO CANS; (25) VOTIVE CANDLES; EXISTING NATURAL GAS AND STOVE

UNDER THE FOLLOWING CONDITIONS:

UNDER THE DIRECT SUPERVISION OF SANCHEZ, VIRGIL, 1710.08 AND *SPOT CHECK* FILMLA #162866 - FIRE EXTINGUISHERS AND GENERAL PRECAUTIONS AGAINST FIRE/INJURY.

ADDITIONAL TERMS AND CONDITIONS

992.6 HSC RESPONSIBILITY. The Company representative shall provide to the authority having jurisdiction the name and license number of the special effects operator who shall have the authority, responsibility and be in charge of handling all Special Effects Material. The company representative shall also allocate sufficient time to the Special Effects Pyrotechnic Operator to prepare for the transportation, parking, storing, securing daily, discharging, disposing of, or otherwise handling of fireworks, pyrotechnic devices, or materials in a sane manner. Upon completion of firing, no unauthorized person shall be permitted access to the firing area until the licensed pyrotechnic operator has determined the area to be safe and secure.

NOTICE: The permittee and production company shall be advised that this permit in no way removes or modifies their responsibility to comply with any other applicable laws or ordinances, including those relating to excessive noise.

57.105.8 THE CHIEF SHALL HAVE THE POWER TO REVOKE OR SUSPEND ANY SPECIAL PERMIT UPON VIOLATION OF THE TERMS AND CONDITIONS IN ACCORDANCE WITH PROVISIONS OF SECTION 57.105.5 OF THE LOS ANGELES MUNICIPAL CODE.

SUBJECT TO FIELD INSPECTION NO DEVIATION WITHOUT WRITTEN PERMISSION

TEMPORARY FROM

3/9/2020 TO **3/10/2020**

Fire Chief
By: MOREL
Phone: 213 978-3670

lafd:rev 2/2017

NOT A PERMIT